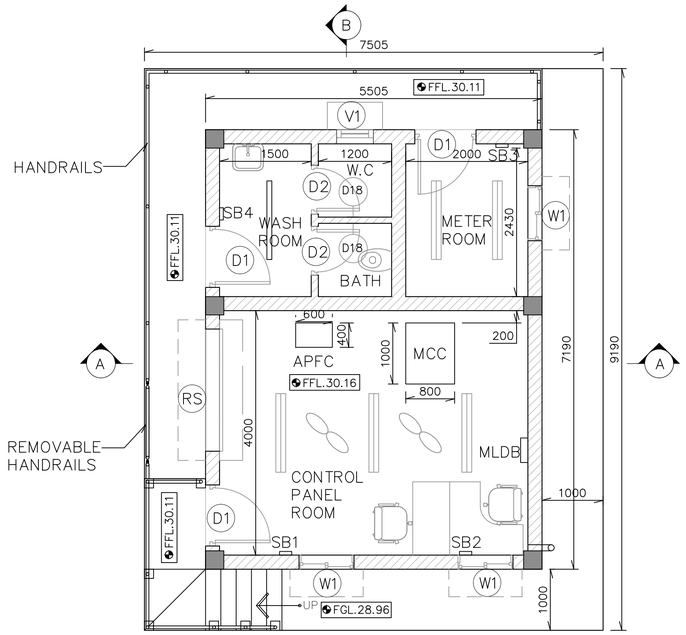

GROUND FLOOR PLAN

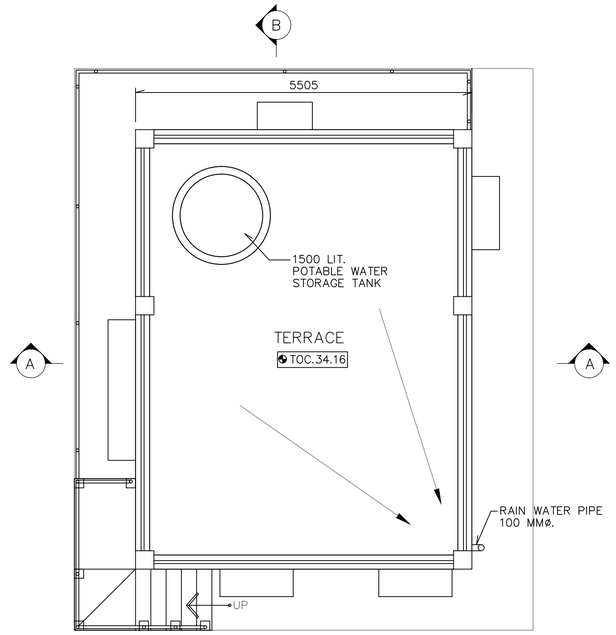

ROOF PLAN

DOOR & WINDOW SCHEDULE

TYPE	WIDTH	HEIGHT	NOS	SILL	FRAME MATERIAL
SCHEDULE OF DOORS					
D1	1000	2100	3	–	ALUMIN. SECTION FULLY PANEL DOOR
RS	2000	3000	1	–	S S ROLLING SHUTTER

TYPE	WIDTH	HEIGHT	NOS	SILL	FRAME MATERIAL
SCHEDULE OF WINDOWS					
W1	900	1200	3	900	ALUMIN. SEC. OPENABLE GLAZED WINDOW ¼" SERIES
V1	600	900	1	1200	ALUMIN. SECTION LOUVERS ¼" SERIES

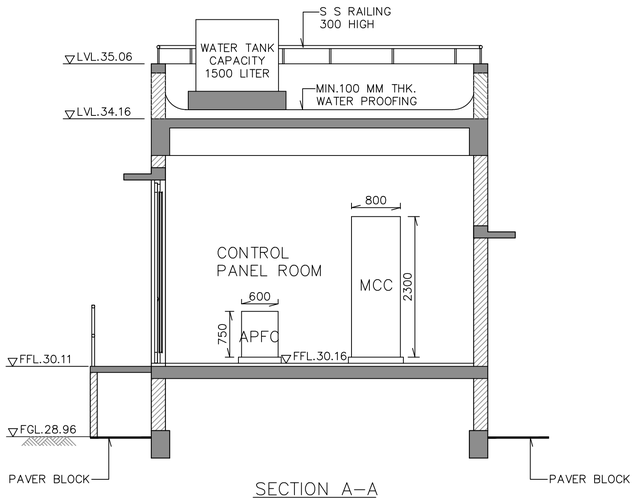

SECTION A–A

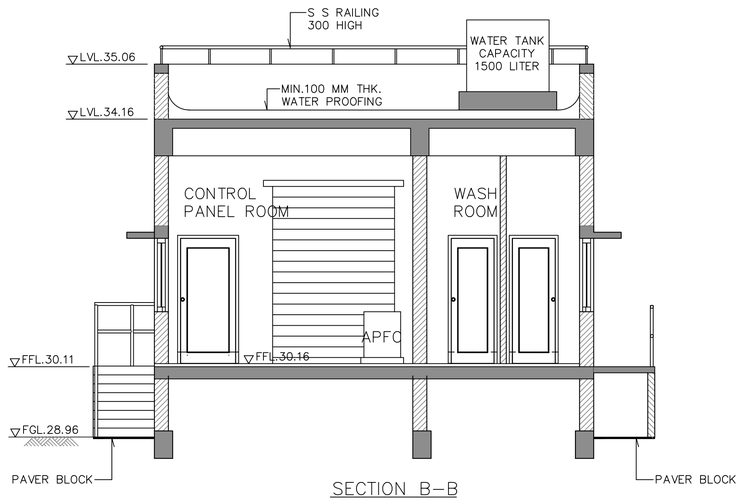

SECTION B–B

KEY PLAN

NOTES:

1. ALL DIMENSIONS ARE IN MILLIMETRES & LEVELS IN METRES UNLESS INDICATED OTHERWISE.

	SIGN.											
	INITIALS											
	REVISIONS											
	SIGN.											
	INITIALS											
	REVISIONS											
P0	SIGN.											02–04–2019
	INITIALS	MMS	CB	CB	CB			AR			SVP	SVP
ISSUE		DRN	DSN	CHD	CV	EL	IC	ME		PE/PM	APPD	DATE
					CLEARED							

TENDER PURPOSE ONLY

AS SHOWN

"P" (PRELIMINARY) ISSUES ARE NOT TO BE USED FOR CONSTRUCTION / FABRICATION BUT ARE ISSUED FOR LIMITED PURPOSES ONLY AS INDICATED IN THE SMALL BLOCK ABOVE THIS BLOCK.

CONSTRUCTION / FABRICATION WORK IS PERMITTED ON "R" (RELEASED) ISSUES ONLY.

INFORMATION CONTAINED WITHIN 'HOLD' IS NOT RELEASED FOR CONSTUCTION / FABRICATION. FIELD MUST GET DESIGN OFFICE TO CLEAR 'HOLDS' IN TIME BEFORE PROCEEDING WITH ANY CONSTRUCTION / FABRICATION WORK RELATED TO 'HOLDS'.

Proprietary rights of the information contained herein belong to TCE. This information is intended to be used for the mentioned purpose/project only. In case of misuse of information and any claim arising thereof, cost and consequence will be on the party misusing the information.

FILE NAME : TCE.10255A–CV–3057–AC–31048

MUNICIPAL CORPORATION OF GREATER MUMBAI

MUMBAI SEWAGE DISPOSAL PROJECT STAGE II–PRIORITY WORKS

PRIORITY SEWER TUNNEL – PHASE 2 (PST II)
SCREEN OPERATOR CABIN
PLANS & SECTIONS

TATA CONSULTING ENGINEERS LIMITED
MUMBAI

SCALE : 1:50
DC & DISC: MUM CV
DWG NO. TCE.10255A–CV–3057–AC–31048
ISSUE P0

SIZE–A1